PRODUCT NUMBER

XXXXX–XYY HTLF

- HTLF — LEAD FREE OPTION SEE NOTE 1,8
- H — TUBE PACKAGING OPTION SEE NOTE 1
- T — HIGH TEMPERATURE PLASTIC SEE NOTE 1
- YY — NO OF POSITIONS SEE NOTE 1
- X — PIN PLATING SEE SHEET 2
- XXXXX — BASE PART NO.

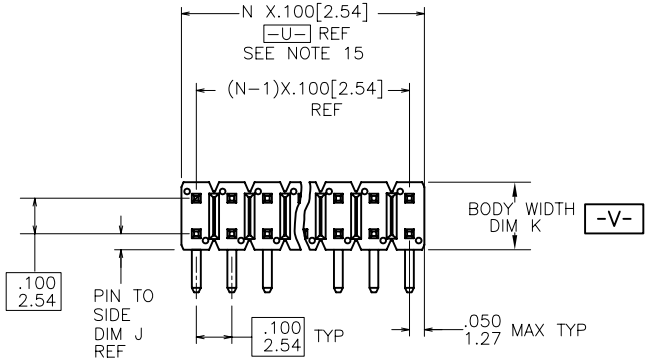

TOP VIEW

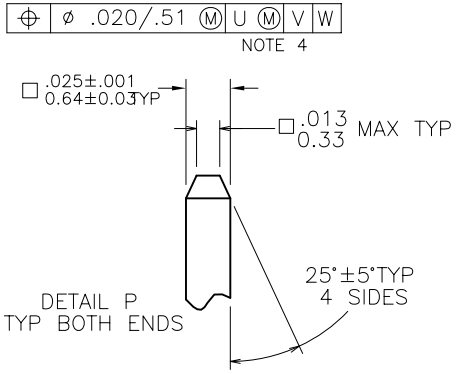

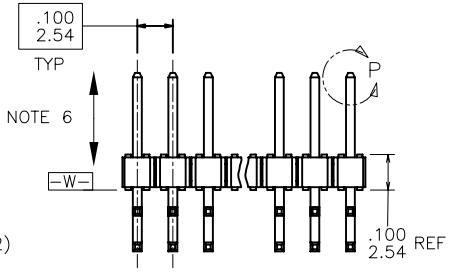

SIDE VIEW

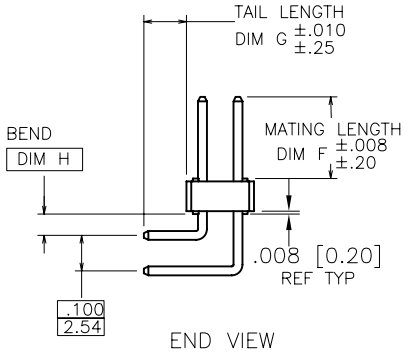

END VIEW

68020–X XX–XXX XXX LF

- XXX — TAIL LENGTH (EXAMPLE BELOW) 3.0mm=030 12.8mm=128 (SEE NOTE 11 & 12)
- XXX — MATTING LENGTH (EXAMPLE BELOW) 5.0mm=050 25.5mm=255 (SEE NOTE 11 & 12)
- XX — TOTAL NUMBER OF POSITION FROM 2(2X1) THRU 72 (2X36) POSITIONS
- X — PIN PLATING (SEE NOTE 9) 1=0.76µm Au 4= PURE TIN 8=0.36µm Au
- 68020 — BASE PART NO.

rev	ecn no	dr	date
BK	ELX-N-16105	ZK	2013-10-22
BL	ELX-N-19718	J.H	2014-12-11
BM	ELX-N-20595	J.H	2015-03-30
BG	M08-0331	MHT	12/01/08
BH	M09-0105	MHT	7/10/09
BJ	N11-0118	J.Z	2011-04-12

www.fciconnect.com

surface 6.4 ISO 1302 | tolerance std ISO 406 ISO 1101 | projection | INCH/MM

TOLERANCES UNLESS OTHERWISE SPECIFIED

Dr	D.WIHTING	03/08/93
Eng	T.HANNA	03/08/93
Chr	T.BREWNAKER	03/08/93
Appr	T.HANNA	03/08/93

ANGULAR 0° ±2° | LINEAR 0.X ±0.3, 0.XX ±0.15, 0.XXX ±0.05

size A4 | Scale 1.000

Product family BERGSTIK | Spec ref | ECN

title: BERGSTIK® II HEADER .100/2.54cc DR R/A

dwg no: 68020 | Rev. BM

catalog no | Product-Customer Drw | sheet 1 of 5

Copyright FCI.

REV F – 2006-04-17

PRODUCT NUMBER	MATING LENGTH		TAIL LENGTH		BEND DIM.		PIN TO SIDE		BODY WIDTH			LF OPTION
	DIM F	DIM F	DIM G	DIM G	DIM H	DIM H	DIM J	DIM J	DIM K	DIM K	PACKAGING	
	ENGLISH	METRIC	ENGLISH	METRIC	ENGLISH	METRIC	ENGLISH	METRIC	ENGLISH	METRIC		
~~95035-XYYH~~	~~0.230~~	~~5.84~~	~~0.400~~	~~10.16~~	~~0.060~~	~~1.52~~	~~0.045~~	~~1.14~~	~~0.190~~	~~4.83~~	~~POLY BAGS~~	OB
~~95182-XYYH~~	~~0.400~~	~~10.16~~	~~0.110~~	~~2.79~~	~~0.060~~	~~1.52~~	~~0.070~~	~~1.78~~	~~0.240~~	~~6.10~~	~~POLY BAGS~~	OB NOTE 1,8
~~98358-XYYH~~	~~0.205~~	~~5.21~~	~~0.410~~	~~10.41~~	~~0.060~~	~~1.52~~	~~0.070~~	~~1.78~~	~~0.240~~	~~6.10~~	~~POLY BAGS~~	OB
~~98359-XYYH~~	~~0.275~~	~~6.99~~	~~0.410~~	~~10.41~~	~~0.060~~	~~1.52~~	~~0.070~~	~~1.78~~	~~0.240~~	~~6.10~~	~~POLY BAGS~~	OB
68020-144-095030LF	.374	9.50	0.118	3.00	0.060	1.52	0.070	1.78	0.240	6.10	POLY BAGS	

Copyright FCI.

www.fciconnect.com			surface ISO 1302 √		tolerance std ISO 406 ISO 1101		projection	INCH/MM
			TOLERANCES UNLESS OTHERWISE SPECIFIED					
Dr	D.WIHTING	03/08/93	ANGULAR	LINEAR	0.X	±0.3	size A4	Scale 1.000
Eng	T.HANNA	03/08/93			0.XX	±0.15		
Chr	T.BREWNAKER	03/08/93	0° ±2°		0.XXX	±0.05	ECN	
Appr	T.HANNA	03/08/93	Product family BERGSTIK				Spec ref	
title	BERGSTIK® II HEADER .100/2.54cc DR R/A				dwg no	68020		Rev. BM
catalog no					Product-Customer Drw		sheet 5 of 5	

REV F - 2006-04-17